ALLOTMENT SITE PLAN

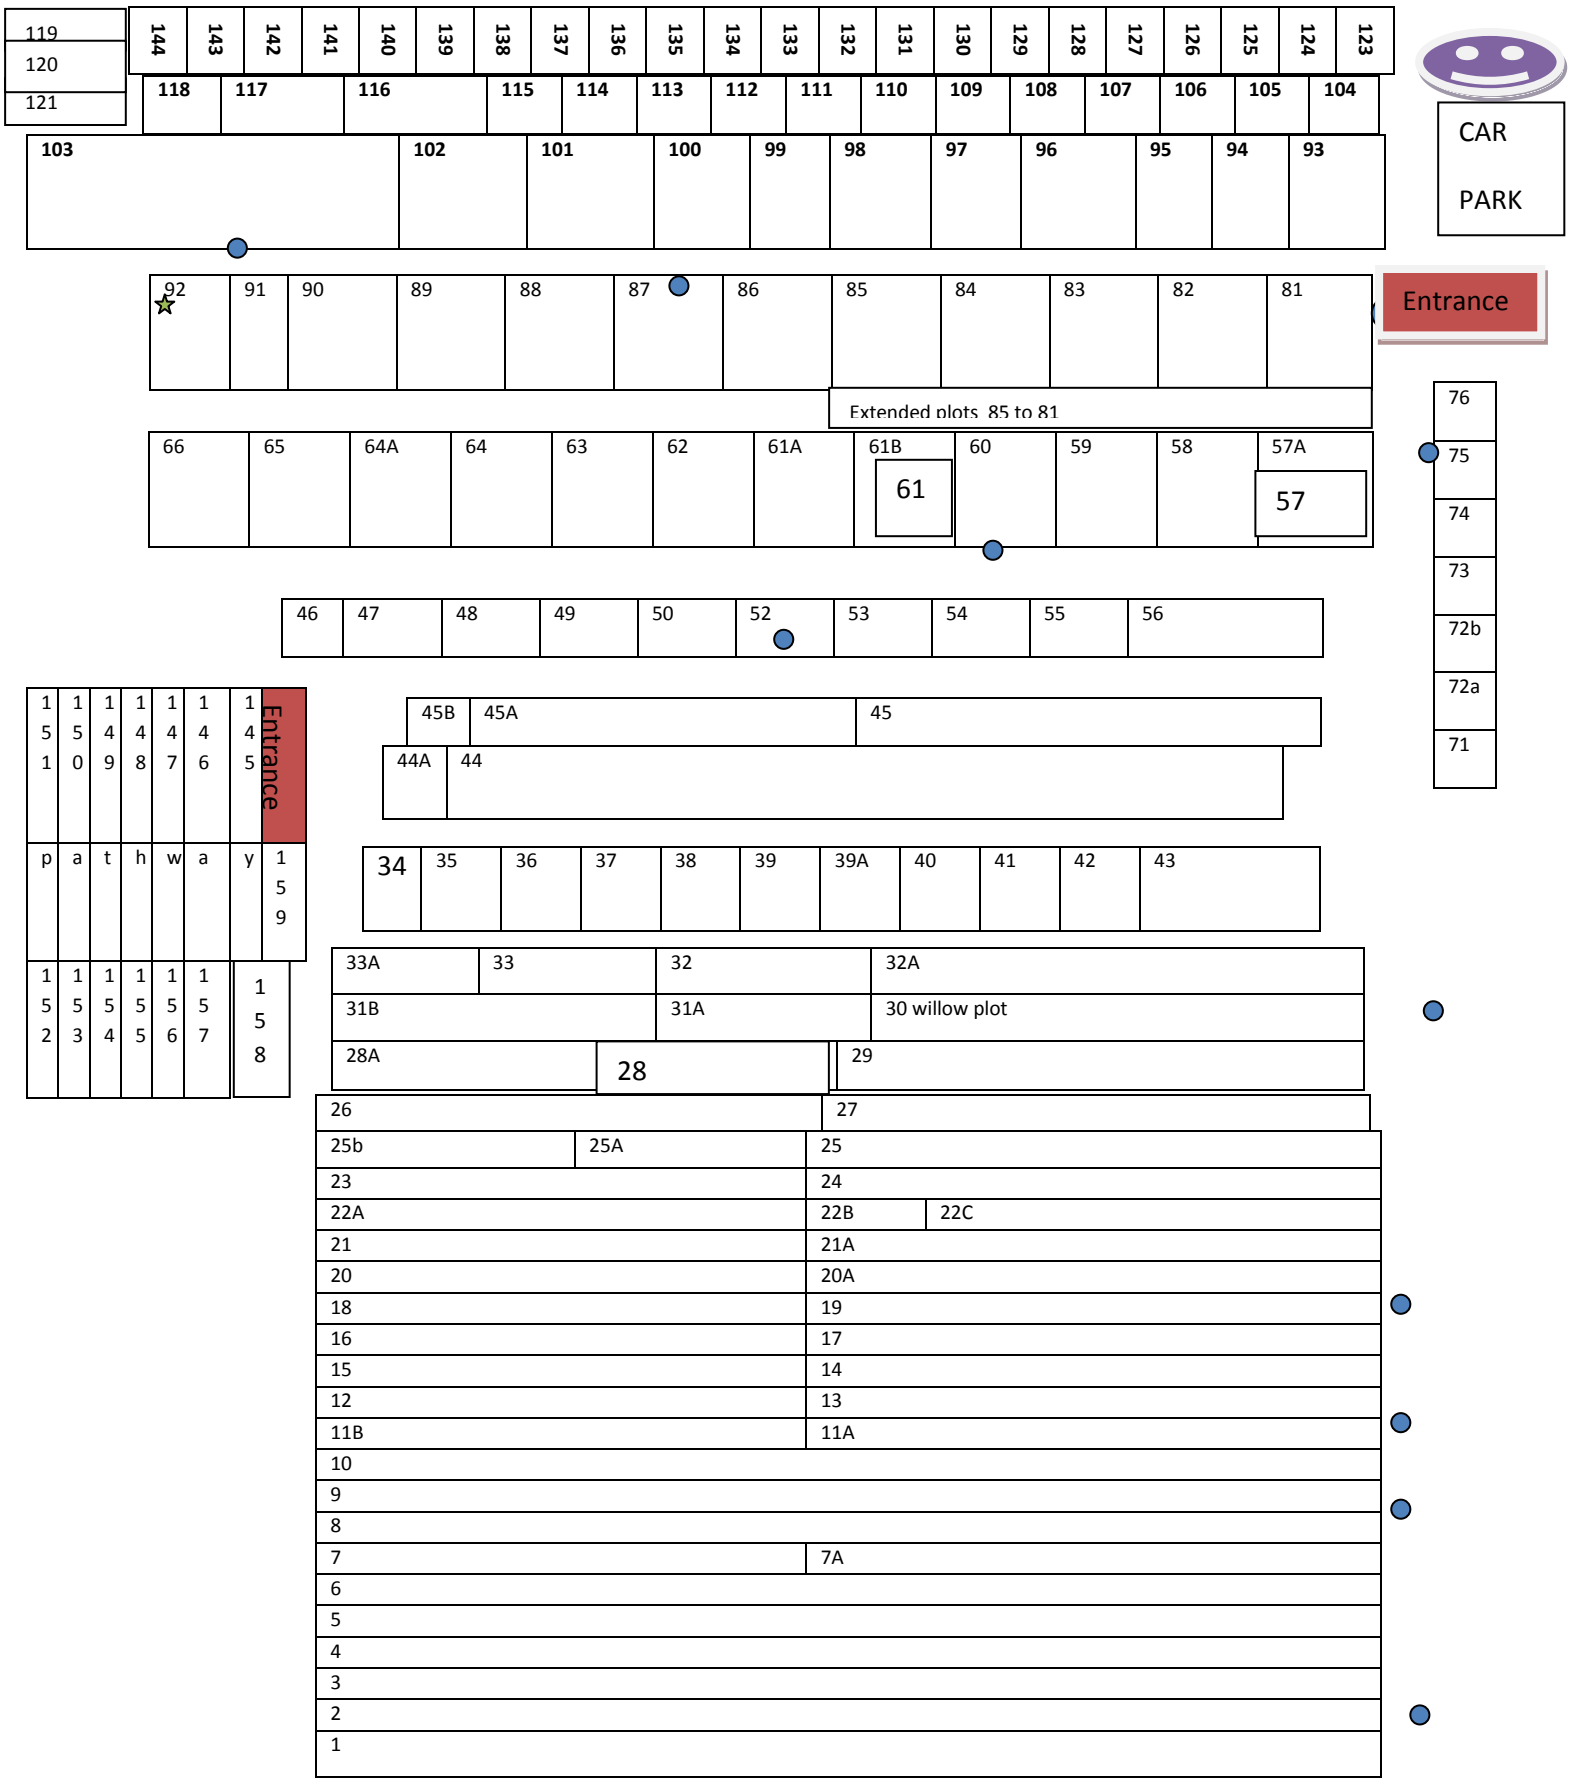


18/03/2010